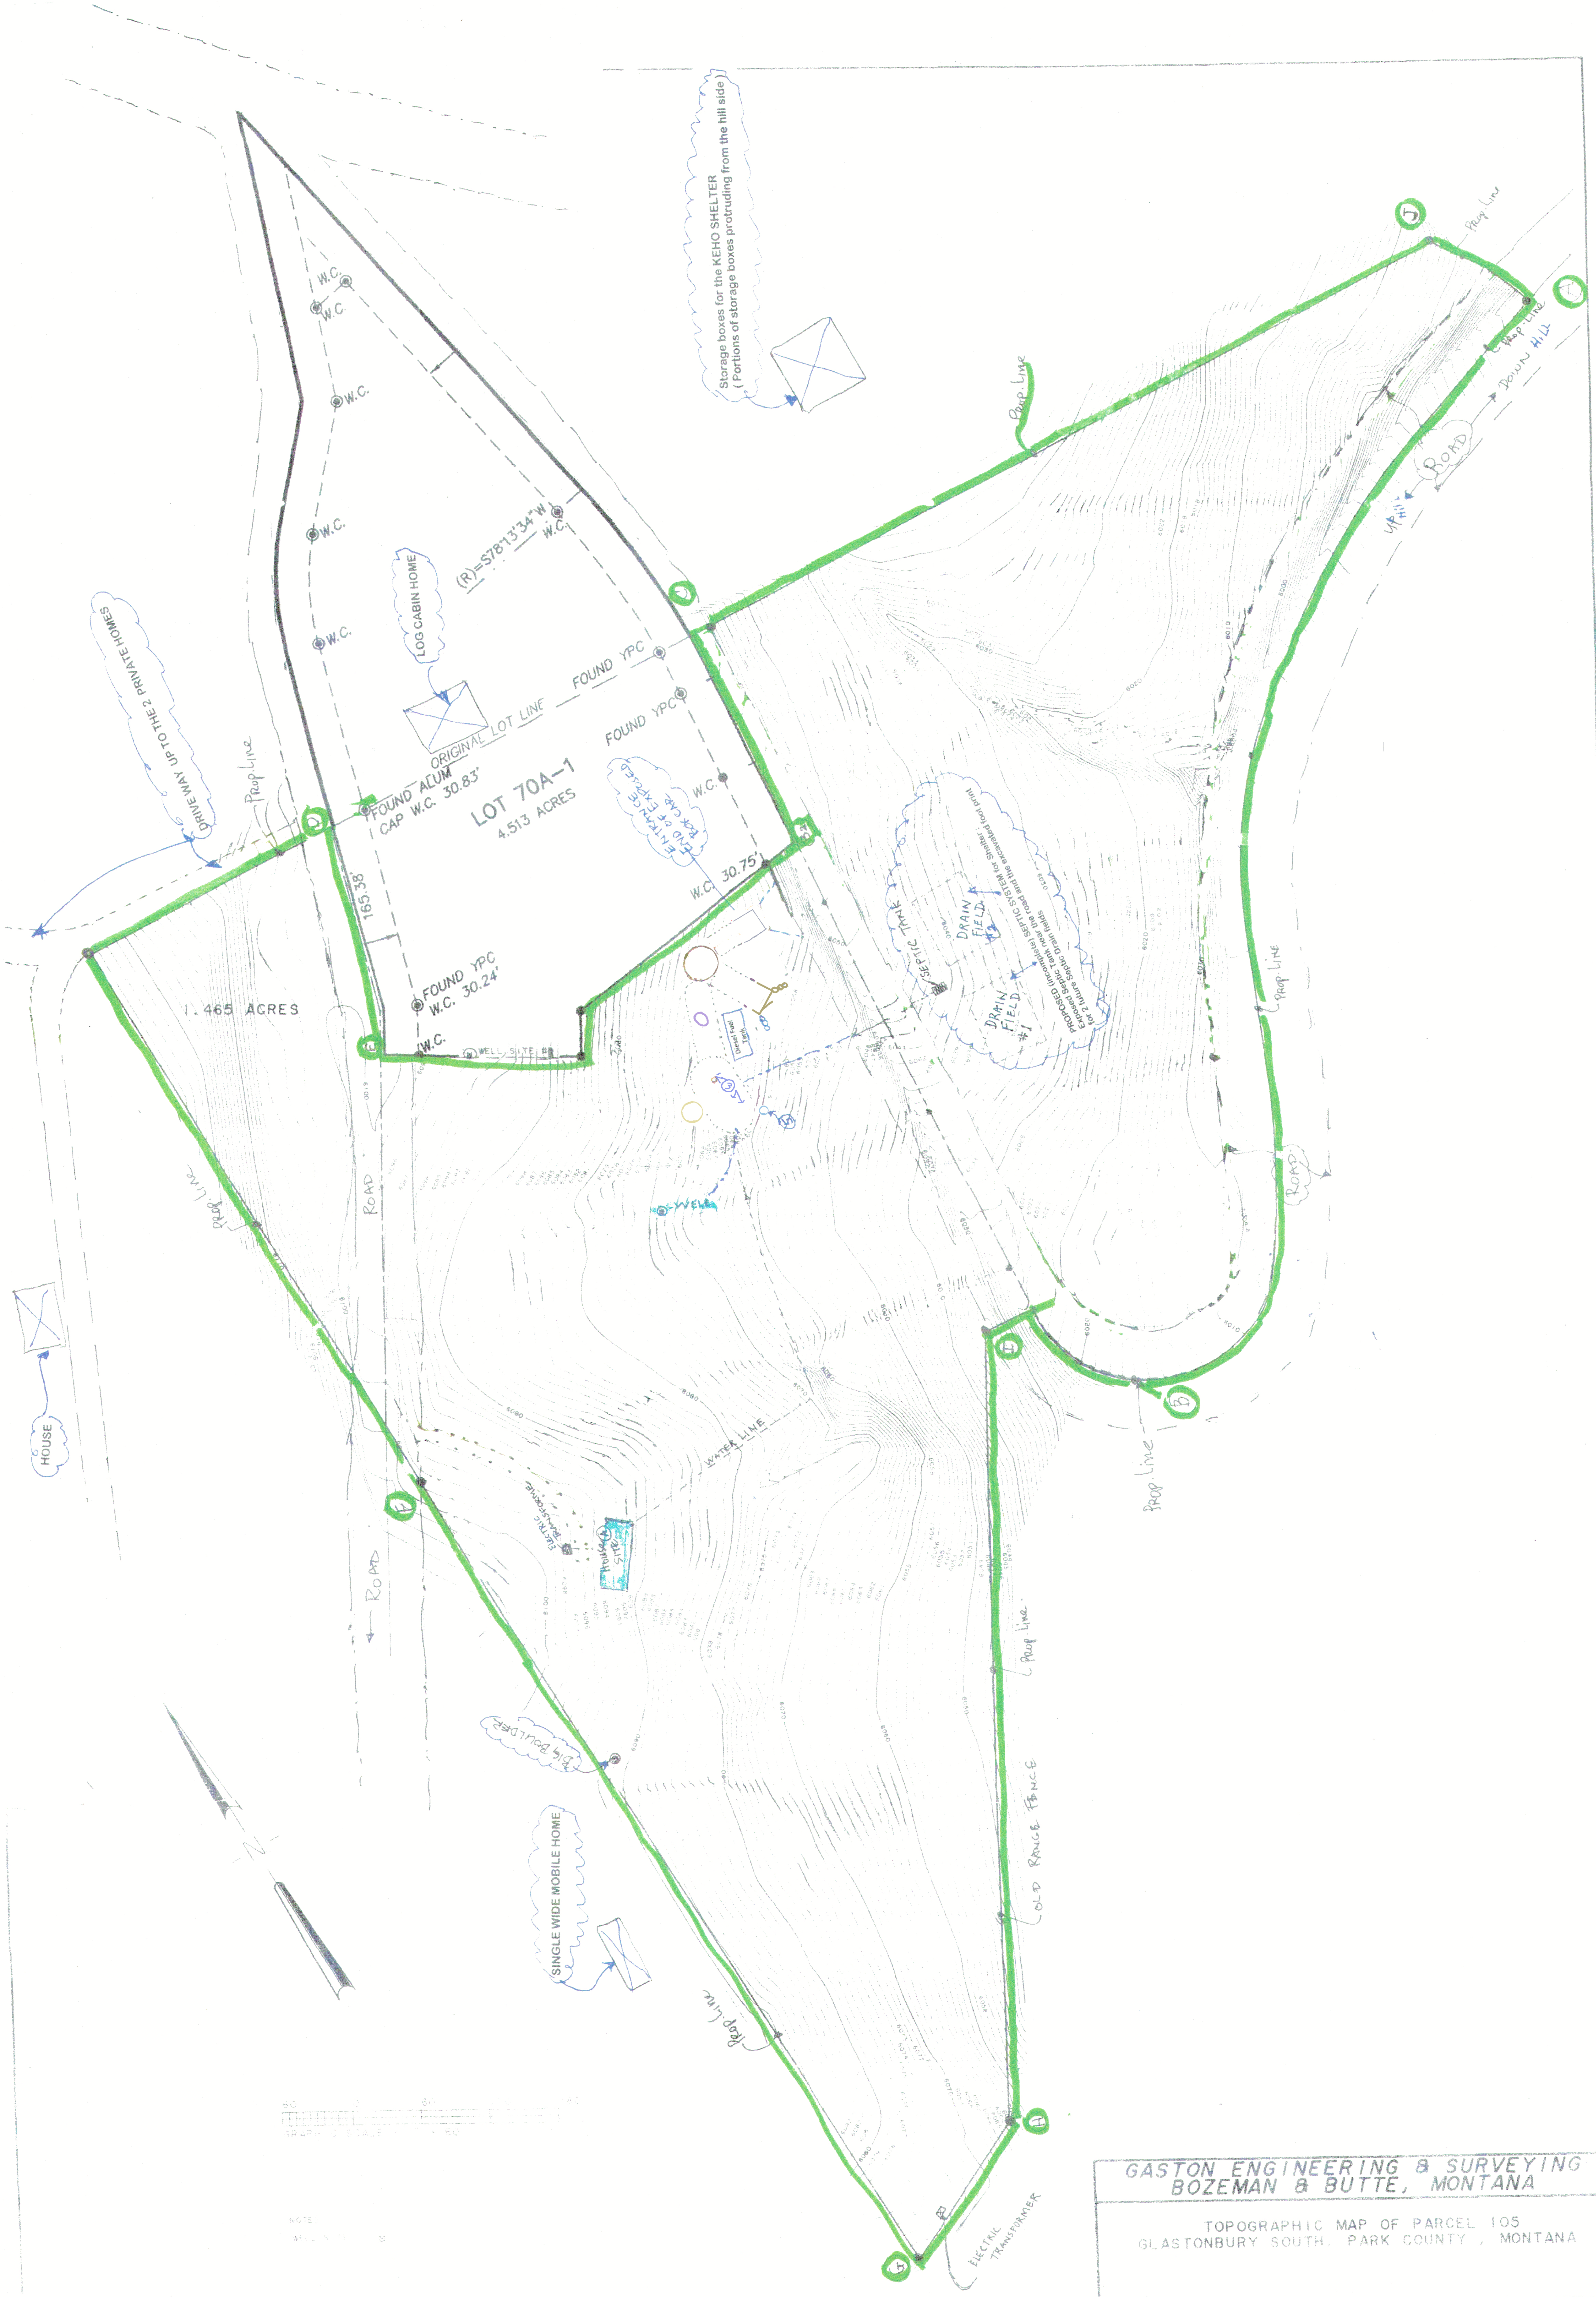
W.C.
W.C.
W.C.
W.C.
W.C.
(R)=S78°13'34"W
W.C.
ORIGINAL LOT LINE
FOUND YPC
FOUND YPC
W.C.
FOUND ALUM CAP W.C. 30.83'
LOT 70A-1
4.513 ACRES
165.38'
W.C. 30.75'
FOUND YPC W.C. 30.24'
W.C.
WELL SITE #1
1.465 ACRES
Prop.Line
Prop.Line
Prop.Line
Prop.Line
Prop.Line
Prop.Line
Prop.Line
Prop.Line
Prop.Line
ROAD
ROAD
ROAD
ROAD
UP HILL
DOWN HILL
WATER LINE
WELL
Diesel Fuel Tank
ELECTRIC TRANSFORMER
House SITE
ELECTRIC TRANSFORMER
OLD RANGE FENCE
Big BOULDER
SEPTIC TANK
DRAIN FIELD #2
DRAIN FIELD #1
HOUSE
N
J
C
D
E
F
G
H
I
B
3
5
52
60 0 60 120 180
GRAPHIC SCALE 1" = 60'
NOTES:
WELL SITE

Storage boxes for the KEHO SHELTER (Portions of storage boxes protruding from the hill side)

LOG CABIN HOME

DRIVE WAY UP TO THE 2 PRIVATE HOMES

ENTRANCE EXPOSED END OF BOX CAR

PROPOSED (incomplete) SEPTIC SYSTEM for Shelter ; the road and the excavated foot print
Exposed Septic Tank near fields
for 2 future Septic Drain fields

SINGLE WIDE MOBILE HOME

GASTON ENGINEERING & SURVEYING
BOZEMAN & BUTTE, MONTANA

TOPOGRAPHIC MAP OF PARCEL 105
GLASTONBURY SOUTH, PARK COUNTY , MONTANA

DRAWN BY DLF
CHECKED BY
APPROVED

*(By Enrico Dargenzio
Revised Notes: 5-26-2021)

DATE 6/13/89
REVISED [illegible]/28/89

SCALE: 1" = 60'
PROJ. NO. 89-530
SHEET 1 OF